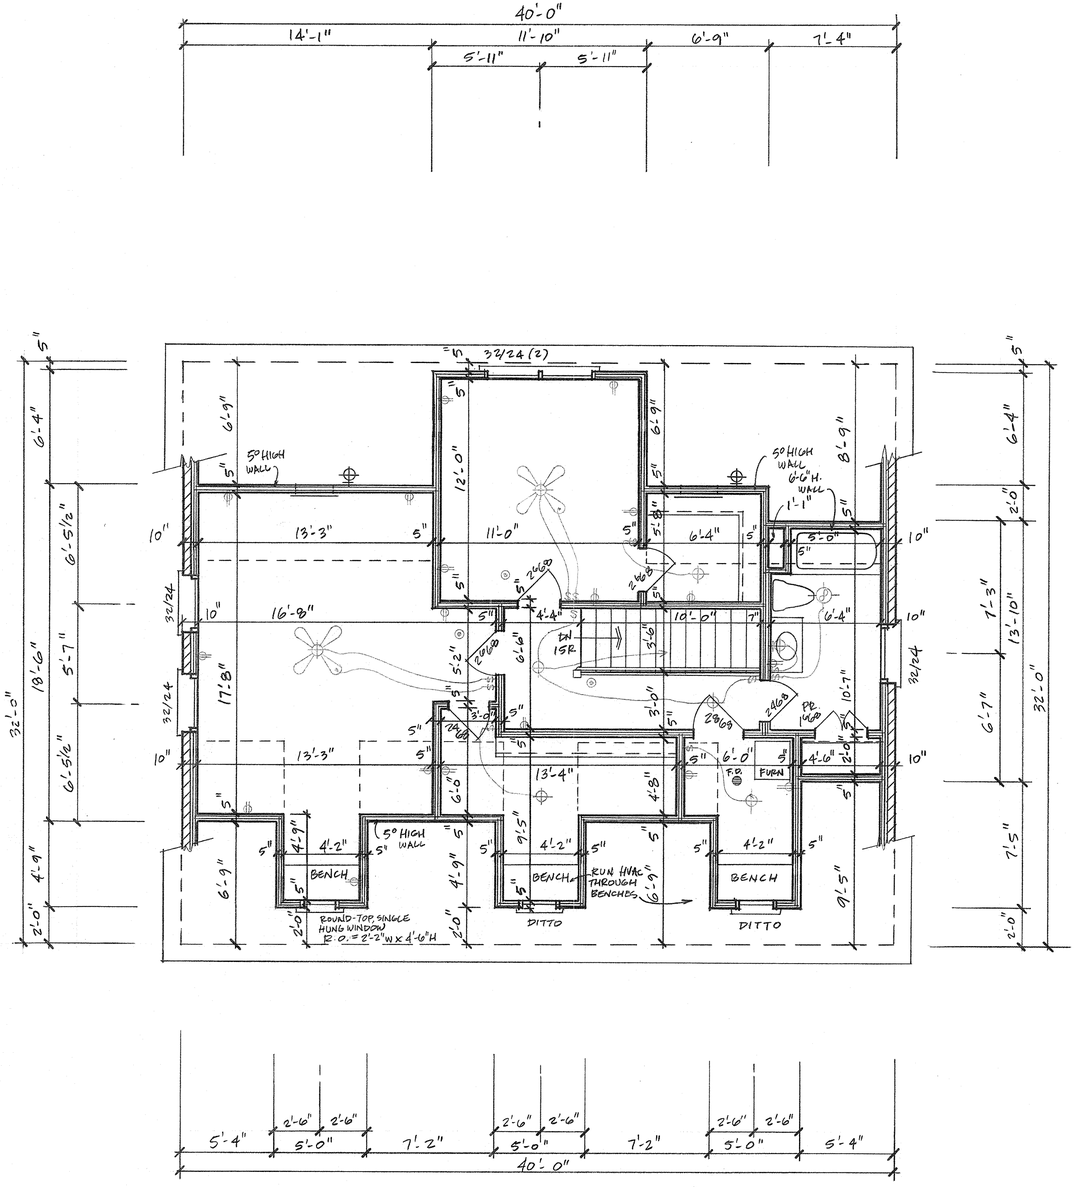

THIRD FLOOR PLAN 1/4"=1'-0"

8'-0" CL'G HT...

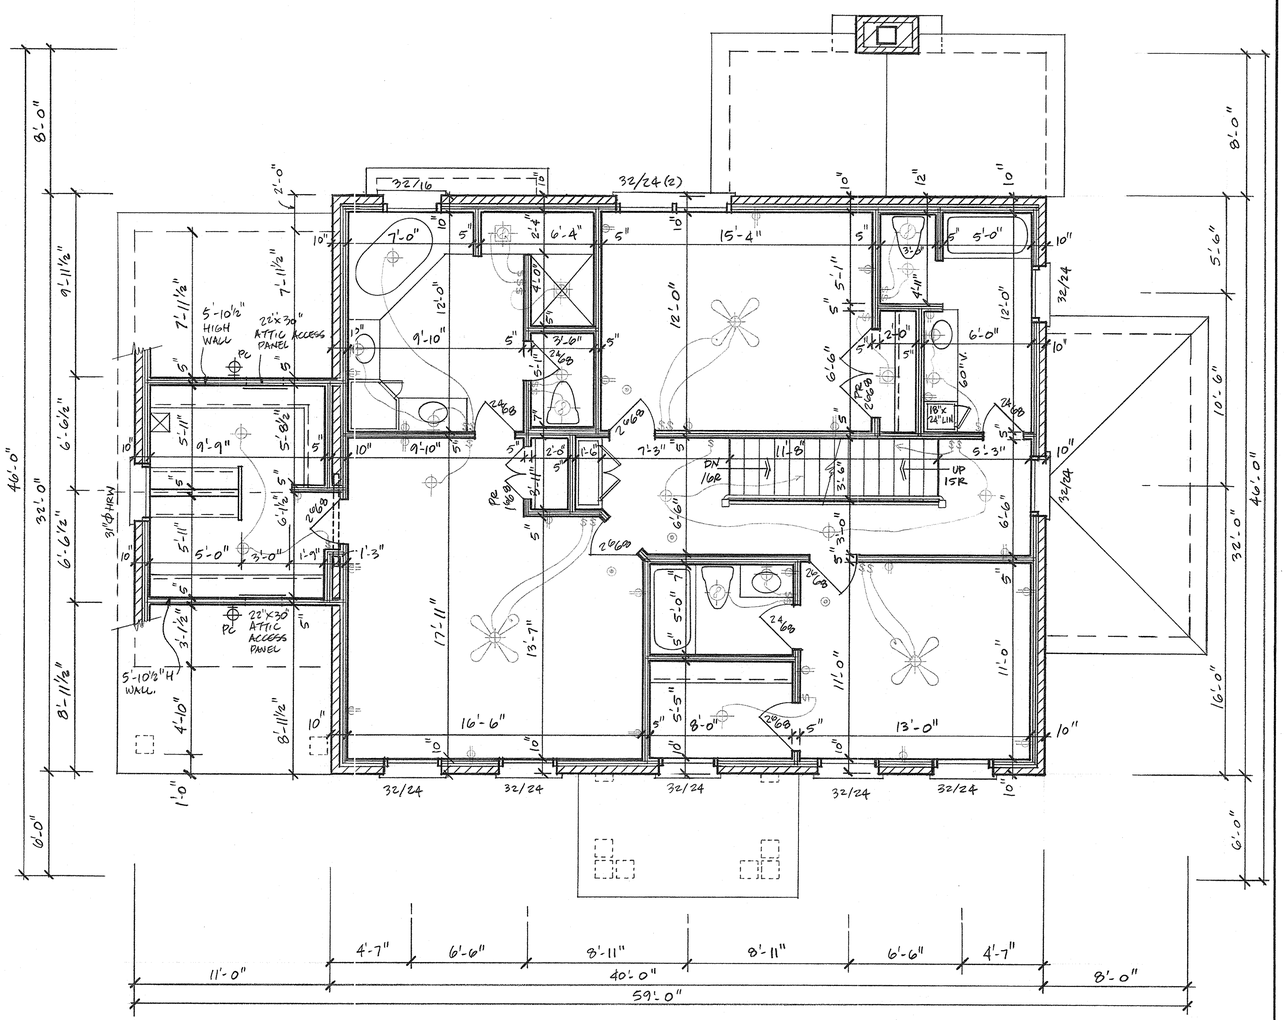

SECOND FLOOR PLAN 1/4"=1'-0"

8'-6" CL'G HT...

Ronald T. Haas & Associates, Inc.
Wheaton, IL 60187 (630) 221-0240 **architects**

RESIDENCE FOR
BREDEHOEFT BUILDERS, INC
WHEATON, ILLINOIS

project number: 0503
prepared by: RTH
date: 1-7-14
sheet number: 4 OF 6

- SECOND FLOOR PLAN
- THIRD FLOOR PLAN

01E273